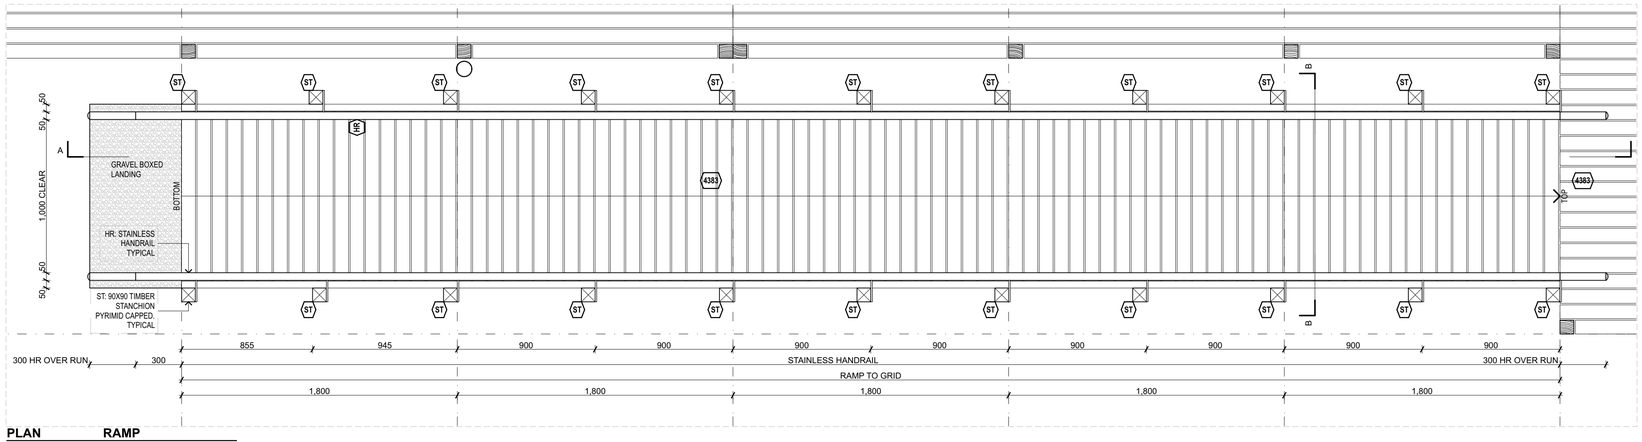

PLAN RAMP

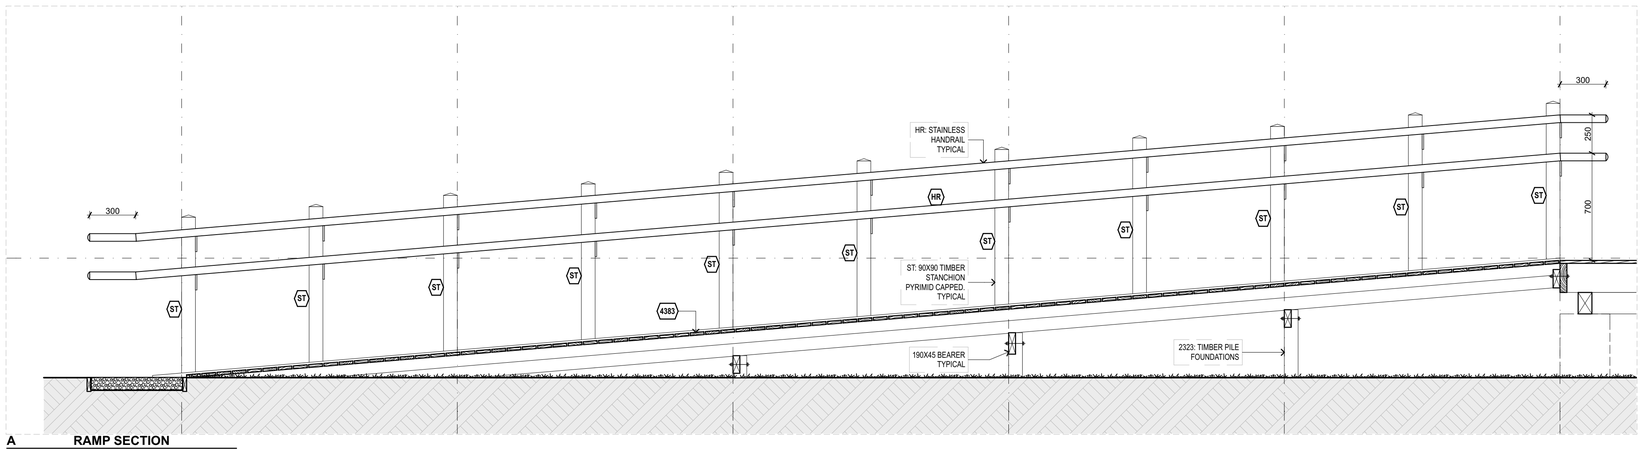

A RAMP SECTION

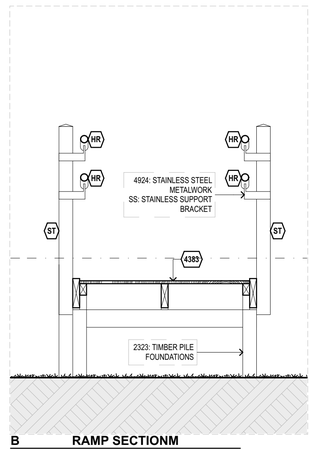

B RAMP SECTIONM

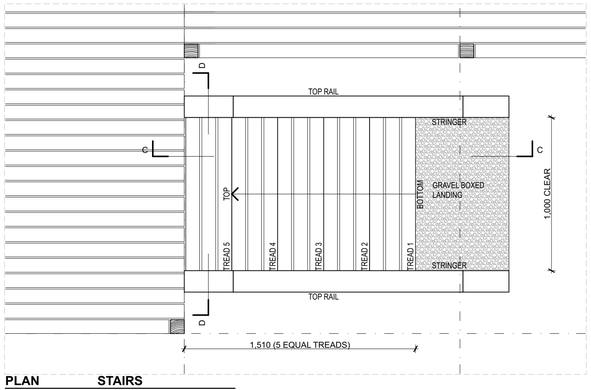

PLAN STAIRS

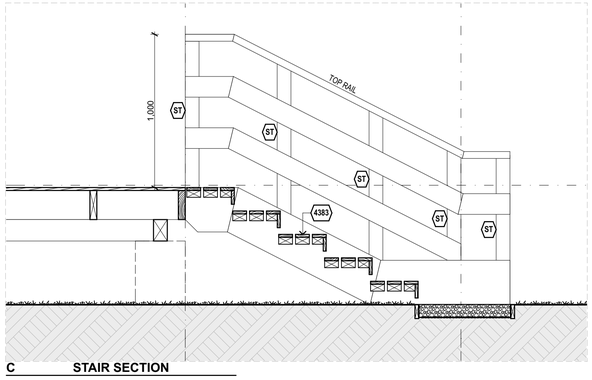

C STAIR SECTION

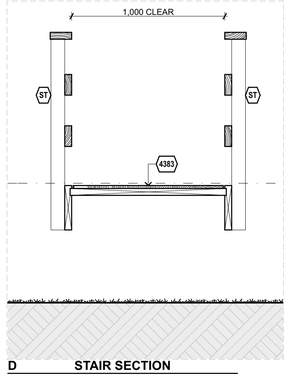

D STAIR SECTION

CIIC

Cook **I**slands **I**nvestment **C**orporation

VAT No:

P.O. Bcx 51, Rarotonga, Cook Islands
T: +682 29391
W: www.ciic.gov.ck

Code	Amendments	Date

Project: TEMPORARY SENIOR SCHOOL BUILDING
APII NIKAO
NIKAO

Proprietor: **COOK ISLANDS INVESTMENT CORPORATION**

Description: VERTICAL CIRCULATION

Status: FOR INFORMATION ONLY

Date: 17/08/2016 Scale: 1:20 @ A1

Project No. Drawing No. A08 Rev.

File: Users\marianne\Documents\Rfa Workshop\PROJECTS\ACTIVE\1631 - PREFAB CLASSROOMS\DRAWINGS\CAD\PLN102

Note: All dimensions noted are in millimetres. Verify all dimensions and construction grids on site prior to commencement of any work. Do not scale off drawings. Copyright remains the property of CIIC.