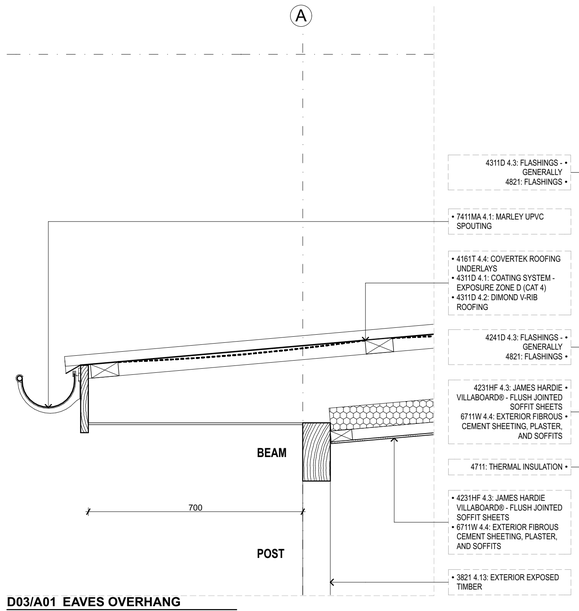

D03/A01 EAVES OVERHANG

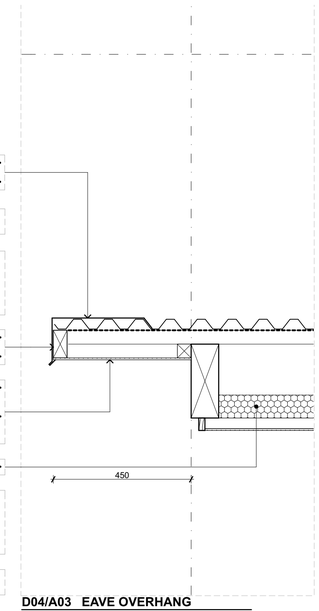

D04/A03 EAVE OVERHANG

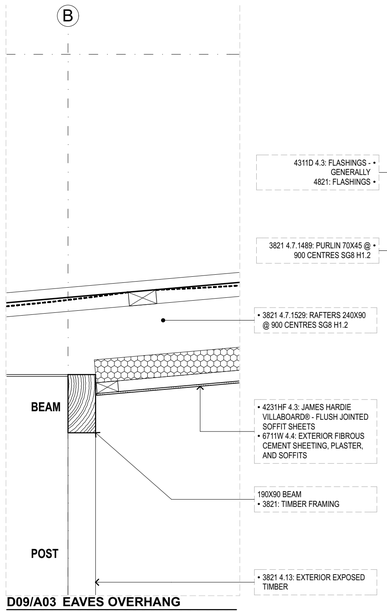

D09/A03 EAVES OVERHANG

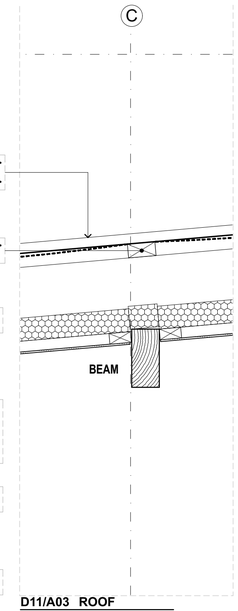

D11/A03 ROOF

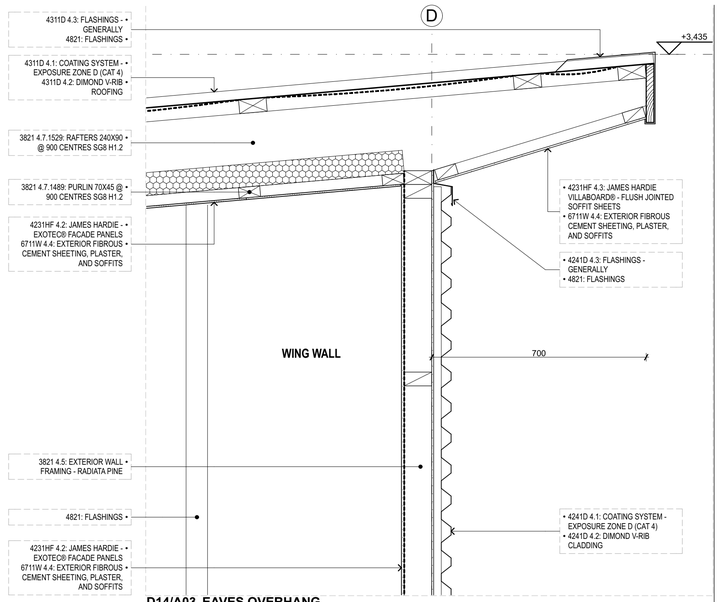

D14/A03 EAVES OVERHANG

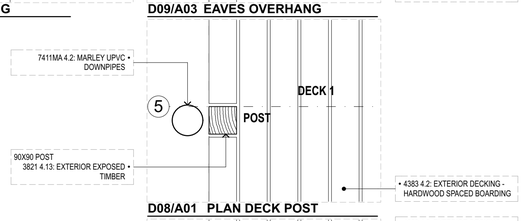

D08/A01 PLAN DECK POST

D07/A01 PLAN - DECK POST

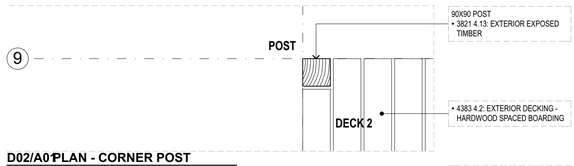

D02/A01 PLAN - CORNER POST

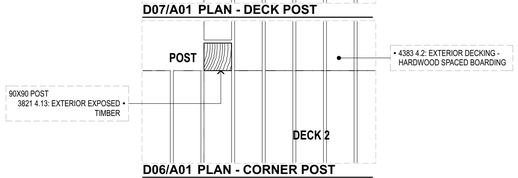

D06/A01 PLAN - CORNER POST

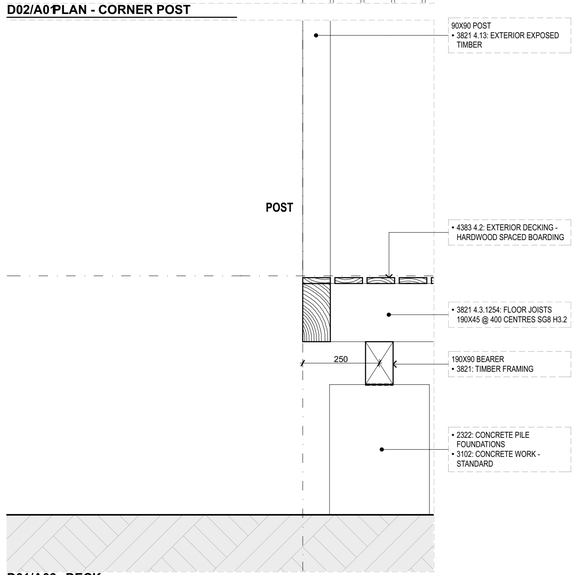

D01/A03 DECK

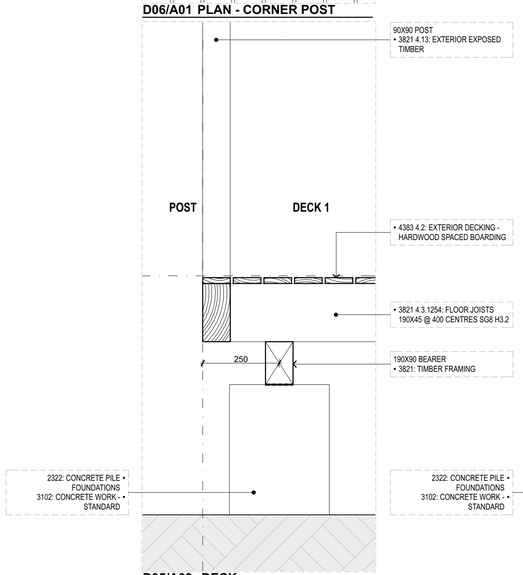

D05/A03 DECK

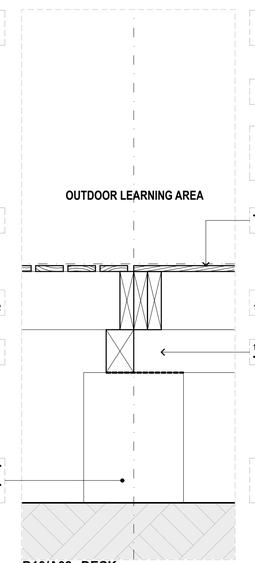

D10/A03 DECK

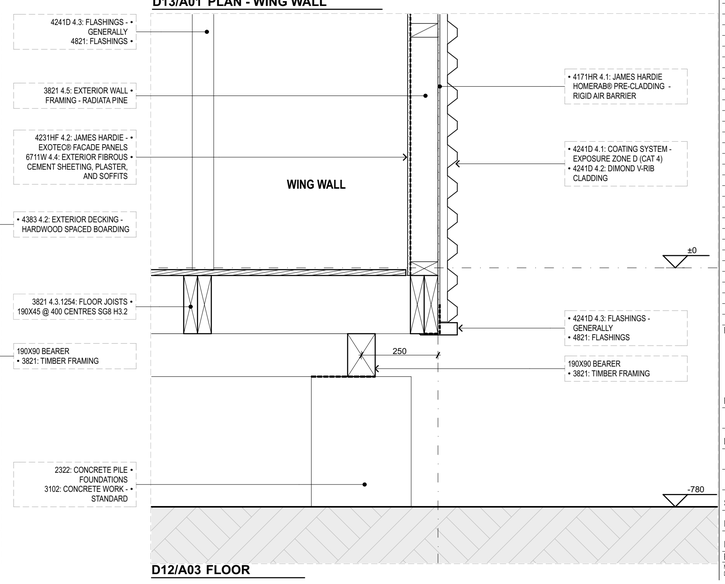

D12/A03 FLOOR

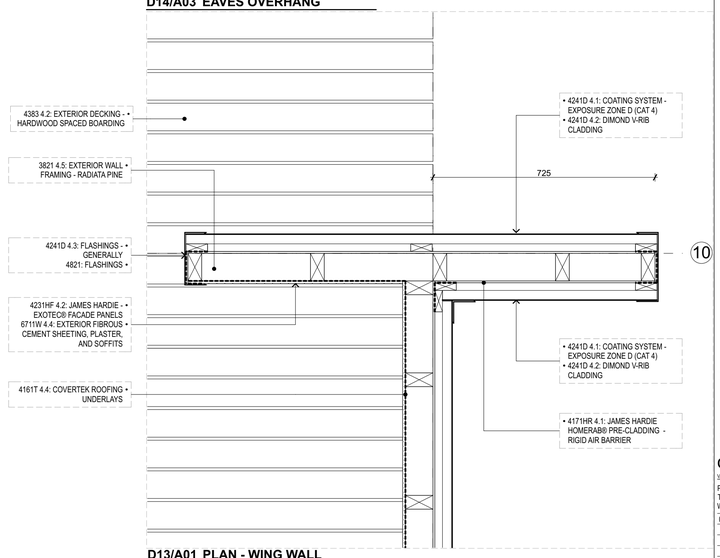

D13/A01 PLAN - WING WALL

CIIC

Cook Islands Investment Corporation

VAT No.
P.O. Box 51, Rarotonga, Cook Islands
T: +682 29391
W: www.ciic.gov.ck

Code	Amendments	Date

Project: TEMPORARY SENIOR SCHOOL BUILDING
APII NIKAO
NIKAO

Proprietor: COOK ISLANDS INVESTMENT CORPORATION

Description: DETAILS

Status: FOR INFORMATION ONLY

Date: 17/08/2016 Scale: 1:10 @ A1

Project No. Drawing No. A06 Rev.

File: \Users\marara\Documents\Mrs Workstore\PROJECTS\ACTIVE\1631 - PREFAB CLASSROOMS\DRAWINGS\CAD\PLN102

Note: All dimensions noted are in millimetres. Verify all dimensions and construction grids on site prior to commencement of any work. Do not scale off drawings. Copyright remains the property of CIIC.